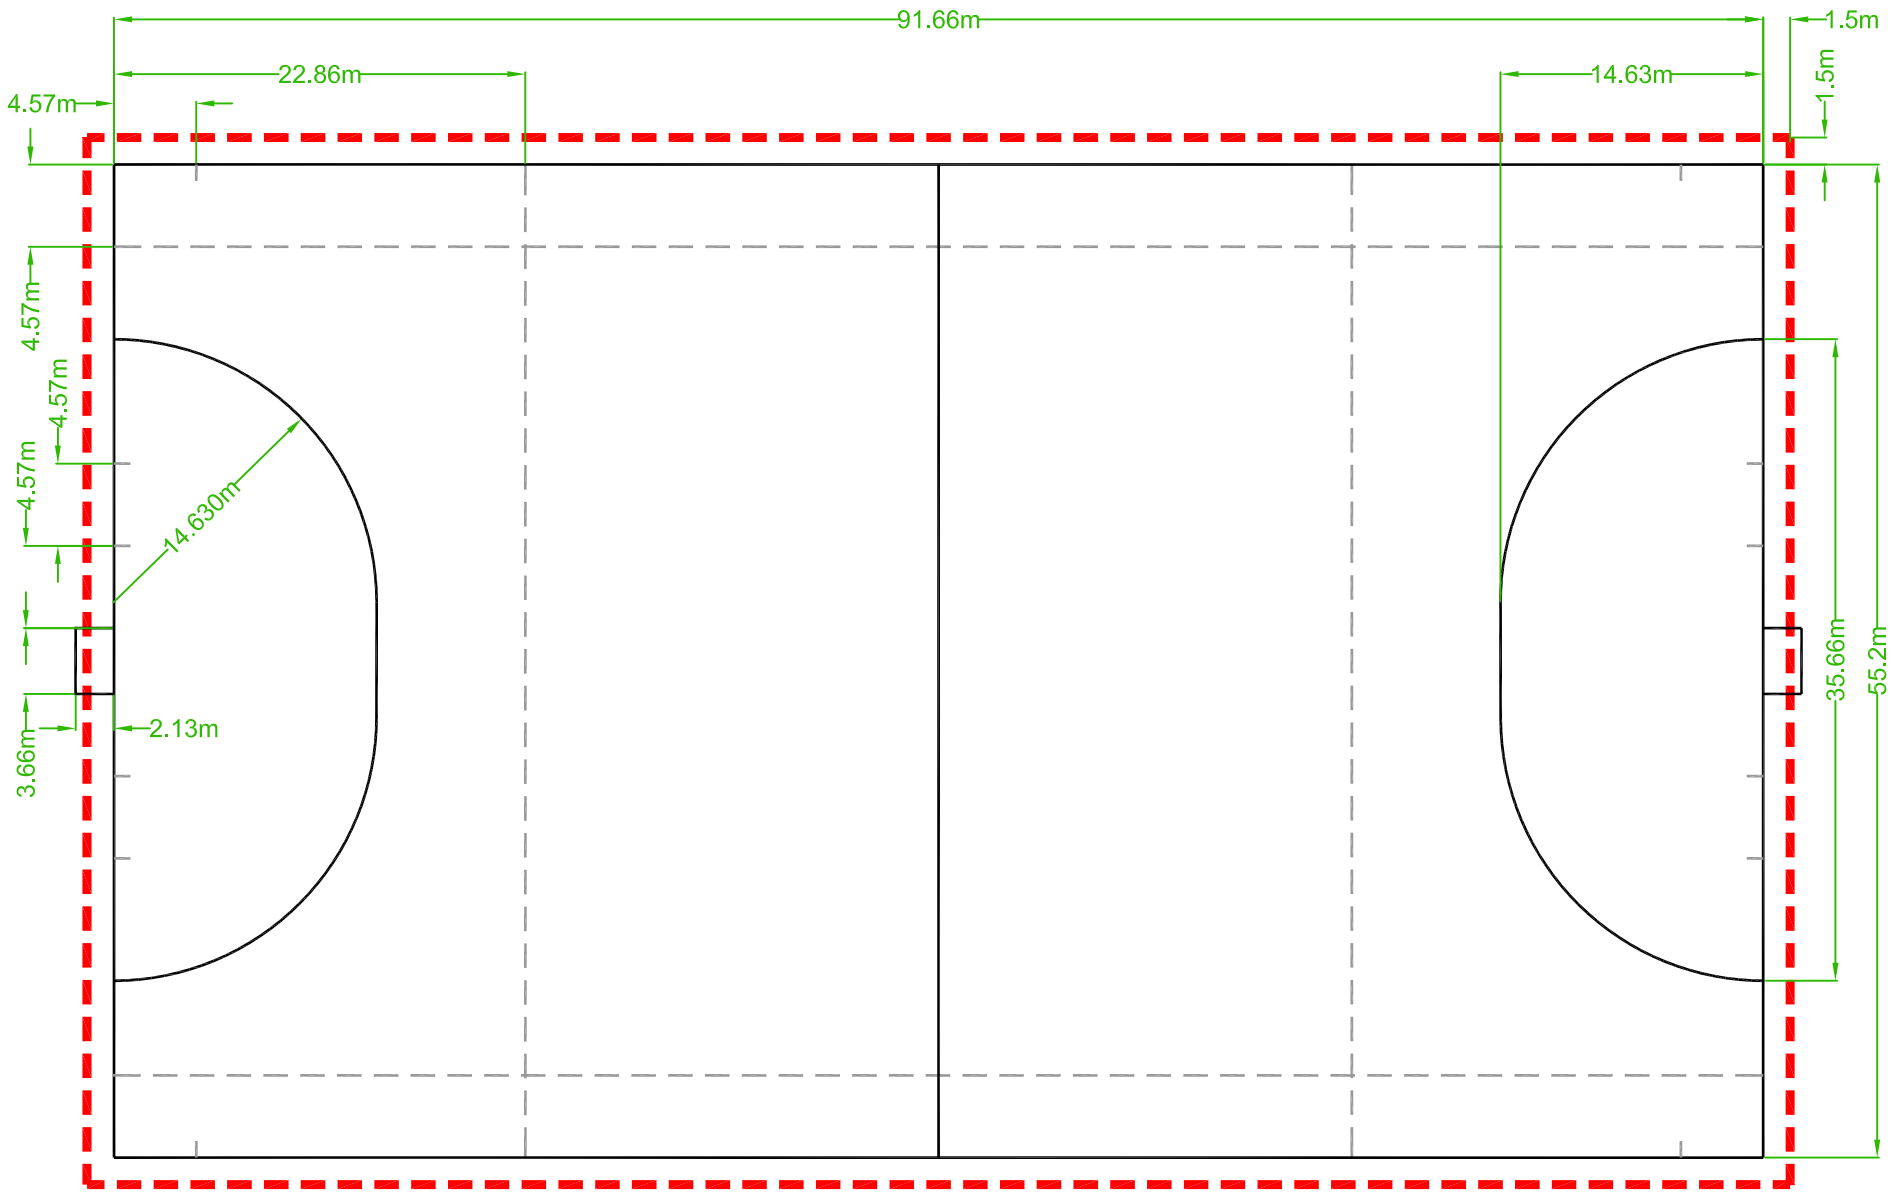

BERGLAND TUINE (PTY) LTD.
Turf Supply, Civil and Landscaping Contractors

Telephone	011 662 7910/1/2	**Farm Address**	Hillclimb Drive, Delporton, Krugersdorp
Facsimile	011 662 7913	**Reg. Number**	1972/000168/07
Email	info@bergland.co.za	**VAT Reg. No.**	419 010 2816
Website	http://www.bergland.co.za	**CIDB Reg. No.**	130825

HOCKEY FIELD MARKINGS AND DIMENSIONS